HADUGARH

ATION PLAN OF SECTOR-9A

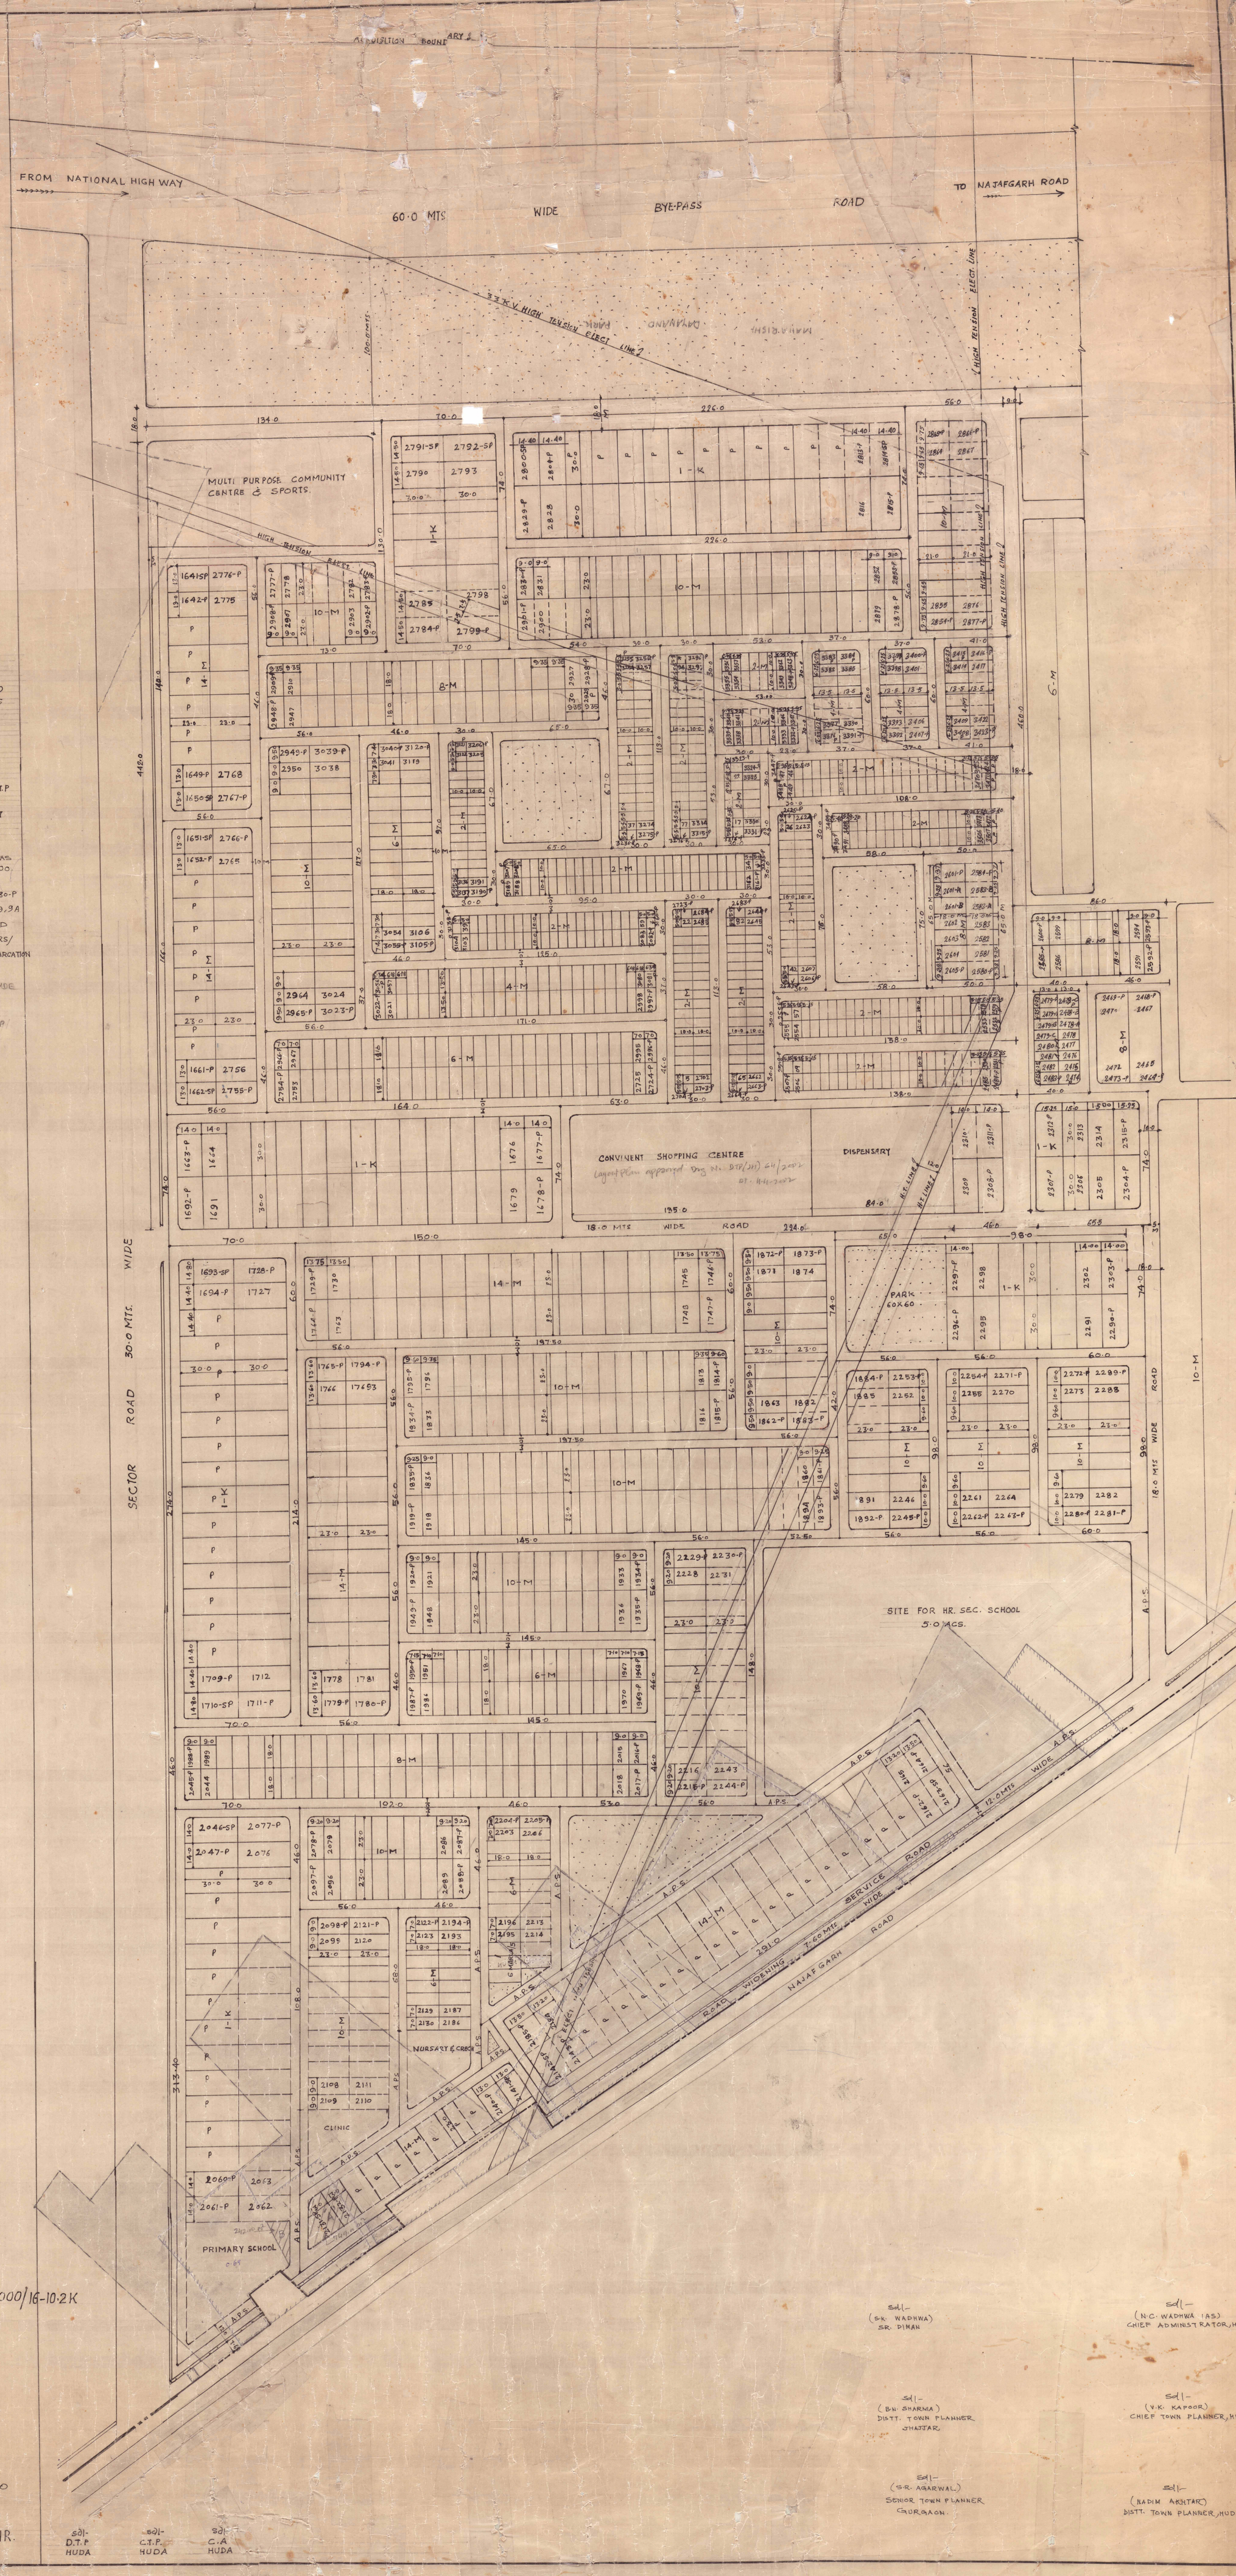

DEMARCATION WORK AT SITE HAS BEEN CARRIED OUT IN STANDING ROUND. THEREFORE, ON COMPLETION OF DEVELOPMENT WORKS, THE WRITTEN AS "AS PER SITE" WOULD BE GOT COMPLETED BY THE AUTHORITY. THE POSSESSION TO INDIVIDUAL PLOT ALLOTTEE WOULD OVER ONLY ON COMPLETING THE WORK OF INSTALLATION OF BURGEES ERS OF PLOTS AS PER THIS DEMARCATION PLAN ON COMPLETION OF WORKS BY H.U.D.A.

MARCATION PLAN IS BASED ON THE SITE DIMENSIONS SUPPLIED BY A, BAHADURGARH VIDE HIS LETTER NO. 471 DATED 23-2-2000 AND ENSIONS SUPPLIED BY HIM ON 24-3-2000.

ARCATION PLAN HAS BEEN APPROVED BY C.A. HUDA AS CONVEYED BY C.T.P HKULA VIDE HIS MEMO. NO. 1735-38 DT. 31-3-2000.

MARCATION PLAN HAS BEEN RECTIFIED AS PER LATEST REVISED LAYOUT PROVED BY C.A. HUDA AS CONVEYED BY C.T.P. HUDA PANCHKULA VIDE HIS O. 5149 DT. 26/9/2000

RCATION PLAN HAS BEEN APPROVED BY THE CHIEF ADMINISTRATOR, HUDA AS BY THE C.T.P. HUDA MEMO NO. CTP- HUDA- DTP (N)/ 6018 DATED 6-11-2000.

PART DEMARCATION PLAN OF PLOT NO. 2601 P TO 2605 P AND 2580-P AND PLOT NO 3862 P TO 3880-P, 3881-P TO 3898-P SECTOR -9,9A DRG NO. DTP(JH) 304/08 DT 30-4-08 HAS BEEN APPROVED HUDA PANCHKULA VIDE HIS OFFICE MEMO NO. CTP/DTP (N) RS/ TED 28-8-2008 AND INCORPORATED IN ORIGINAL DRG. OF DEMARCATION SECTOR-9-9A. BGARH.

"A" = 749.00 SQM & "B" = 242.00 SQM HAS BEEN RELEASED VIDE MEMO NO. 5/102/2010-2TCP(42) DT. 2-12-2010.

DS PLOTS HAS BEEN ADDED & MARLA CATEGORY HAS BEEN BY C.A. HUDA (T.P WING) PANCHKULA VIDE HIS ENDST. NO. CTP/STP 3989 DT. 8-10-2013

SCALE :- 1CM = 10MTS.

NO. D.T.P. (JH) 21/2000 DT. 26-3-2000/16-10-2K

BY. S.D.O. S.D.O. J.E.

G. ASSTT.

OWN PLANNER

OWN PLANNER

22/3/2000
SENIOR TOWN PLANNER
GURGOAN

T. TOWN & COUNTRY PLANNING HR.

Sd/- D.T.P HUDA

Sd/- C.T.P. HUDA

Sd/- C.A HUDA

Sd/- (S.K. WADHWA) SR. DIMAN

Sd/- (N.C. WADHWA IAS) CHIEF ADMINISTRATOR, HU

Sd/- (B.N. SHARMA) DISTT. TOWN PLANNER JHAJJAR

Sd/- (V.K. KAPOOR) CHIEF TOWN PLANNER, HU

Sd/- (S.R. AGARWAL) SENIOR TOWN PLANNER GURGAON.

Sd/- (NADIM AKHTAR) DISTT. TOWN PLANNER, HUDA